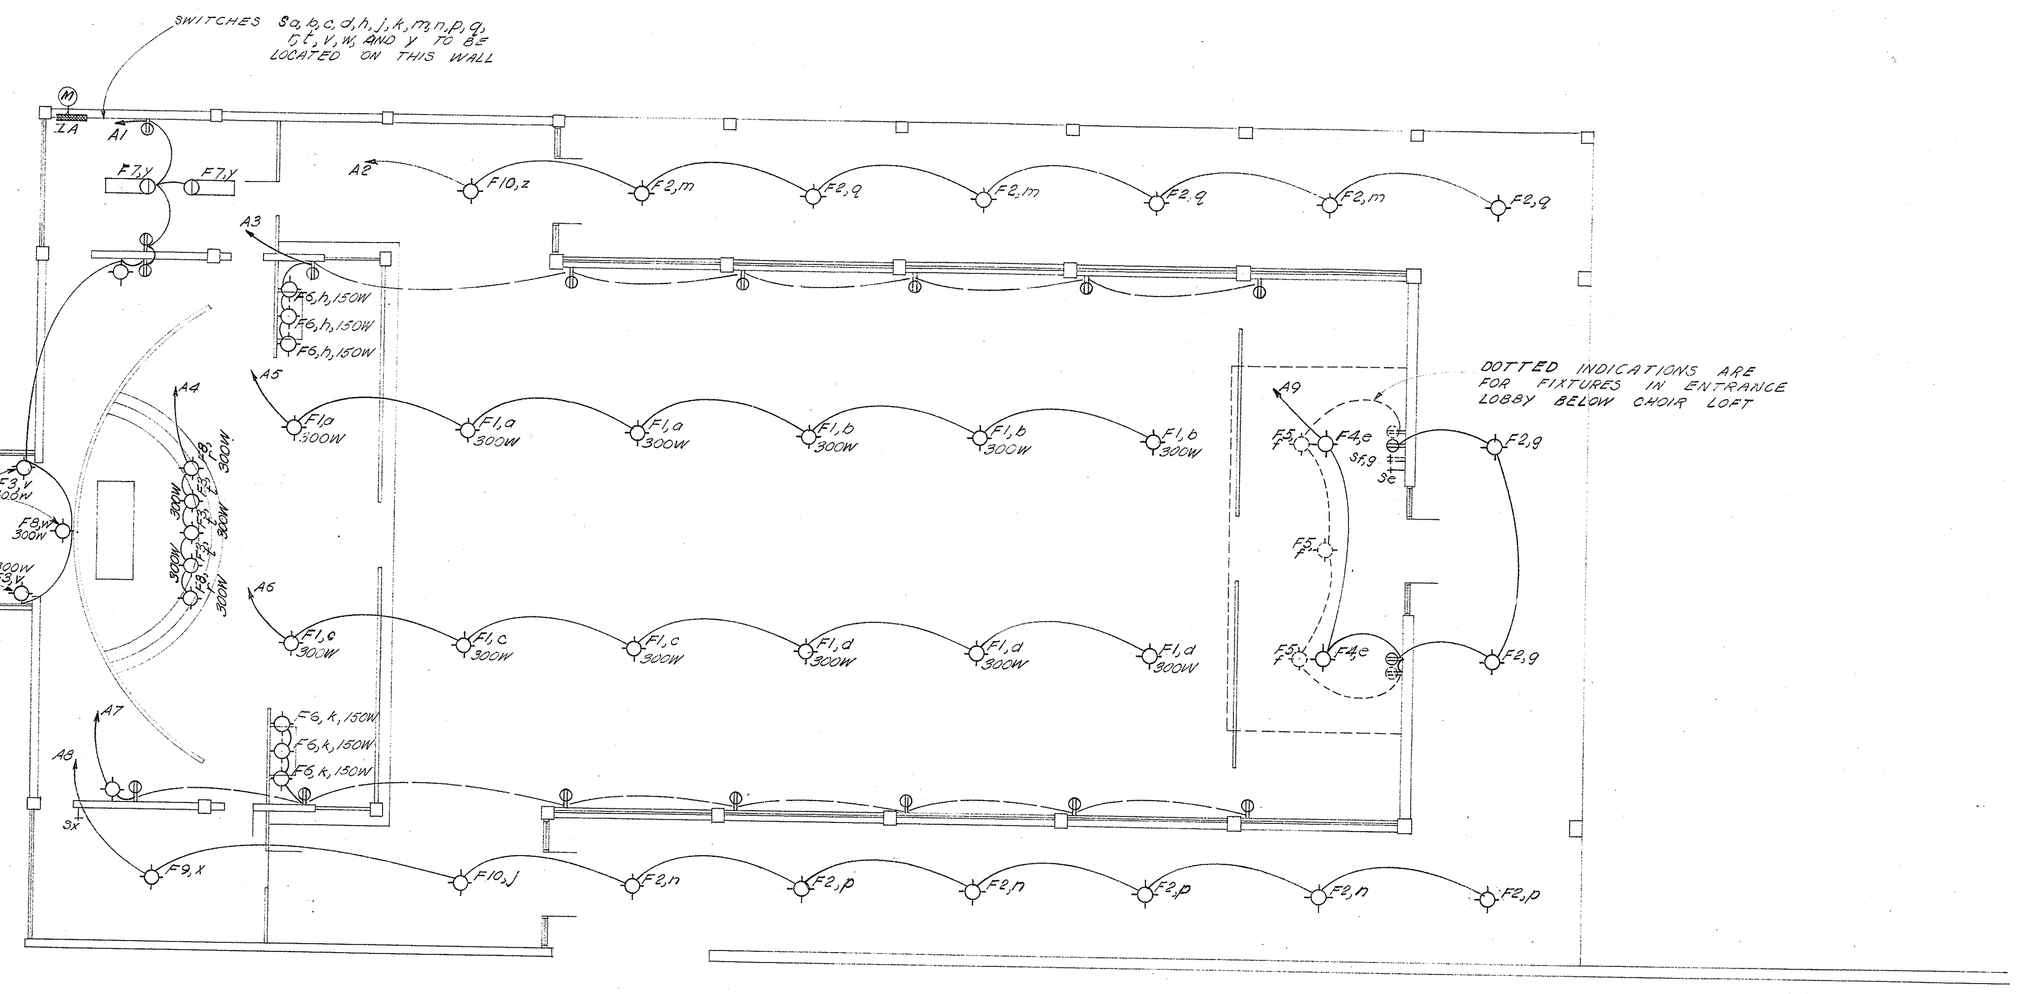

ELECTRICAL PLAN 1/8" = 1'-0"

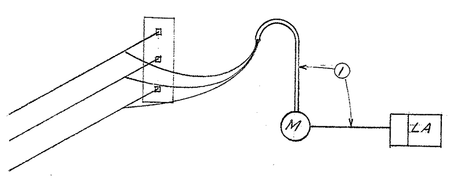

FIXTURE SCHEDULE

F1 HOWARD MILLER 30" PLASTIC BUBBLE
F2 LITECRAFT 618A - SATIN ALUMINUM WITH 150 WATT R-40 FLOOD LAMP
F3 STEBER SWIVEL BASE #8 WITH GE REFLECTOR LAMP 300R/SP 300WATT (GRAYBAR CATALOG)
F4 SKYLIKE #50F WITH RECEPTACLE #50/200 WITH SILVER BOWL LAMP
F5 LITECRAFT #955 150WATT
F6 LITECRAFT #602A - SATIN ALUMINUM - CLIP-ON LOUVER - PAR 38 FLOOD 150WATT LAMP
F7 LEADER FLOURESCENT "NEW VARSITY" SERIES (2) 40 WATT TUBES 48" LENGTH
F8 STEBER SWIVEL BASE #8 WITH GE REFLECTOR LAMP 300R/SP (GRAYBAR CATALOG)
F9 STEBER COVERLITE #RWP-14 150WATTS
F10 GOTHAM

PANELBOARD SCHEDULE

PANEL	MAINS - TYPE & CAPACITY	NO. OF CKTS.	BRANCH CKT. CAPACITY	REMARKS
LA	200 AMPS	14	14 - 20AMP/1P (A1-9 AND 5 SPARES)	FLUSH MOUNTED MAIN LUGS AT TOP

FEEDER SCHEDULE

FEEDER #	CONDUCTORS NO	TYPE	SIZE	CONDUIT SIZE	FROM	TO	CKT. BREAKER RATING

SACRED HEART CHURCH
PINEVILLE LOUISIANA
REV. PAUL E. CONWAY PASTOR

BARRON, HEINBERG & BROCATO
ARCHITECTS
1015 WISTERIA ST. ALEXANDRIA, LOUISIANA
P. E. BRILEY, JR. - ASSOCIATE

SHEET E-1

JOB No. DATE REVISED DWN: CHKD