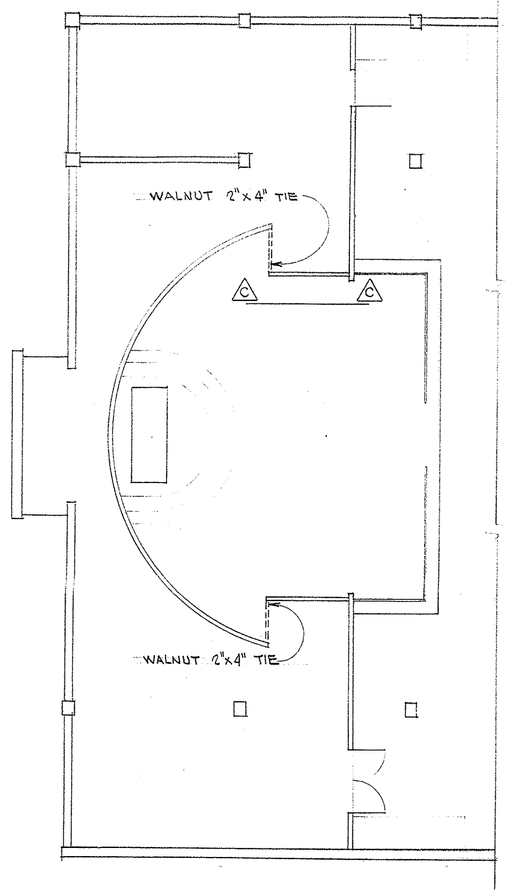

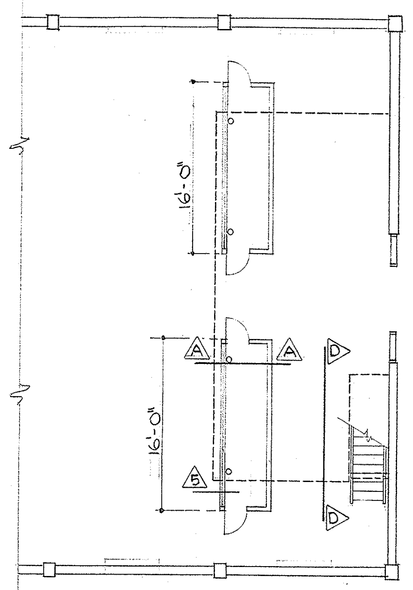

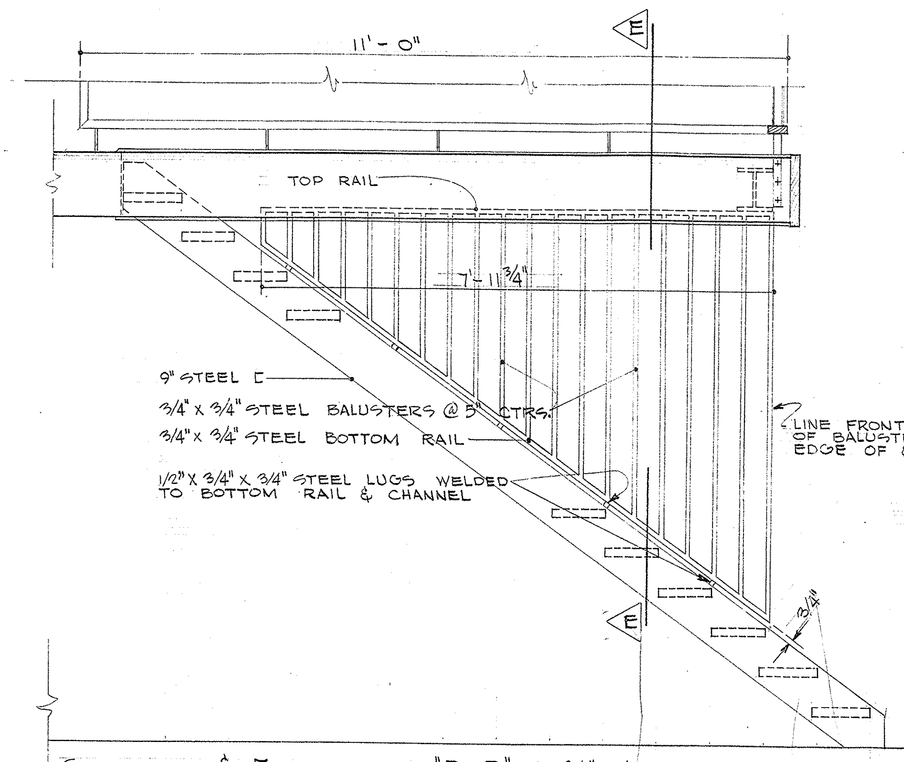

SECTION & ELEVATION "D-D" ¾"=1'-0"
NOTE: ALL DIMENSIONS TO BE CHECKED AND VERIFIED BY JOB MEASUREMENTS

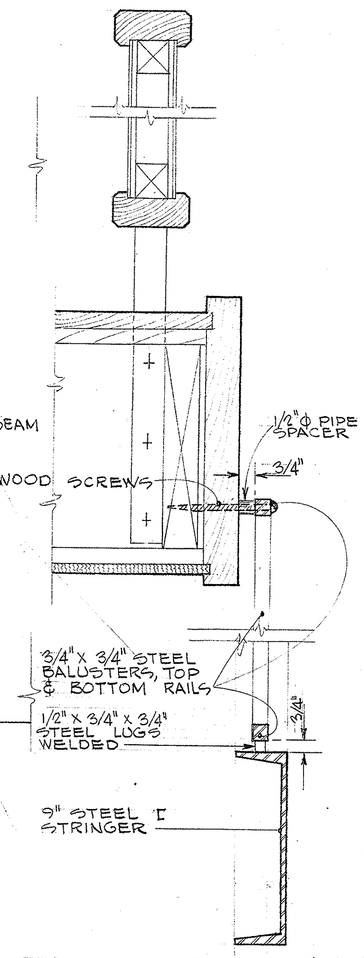

SECTION E-E 3"=1'-0"

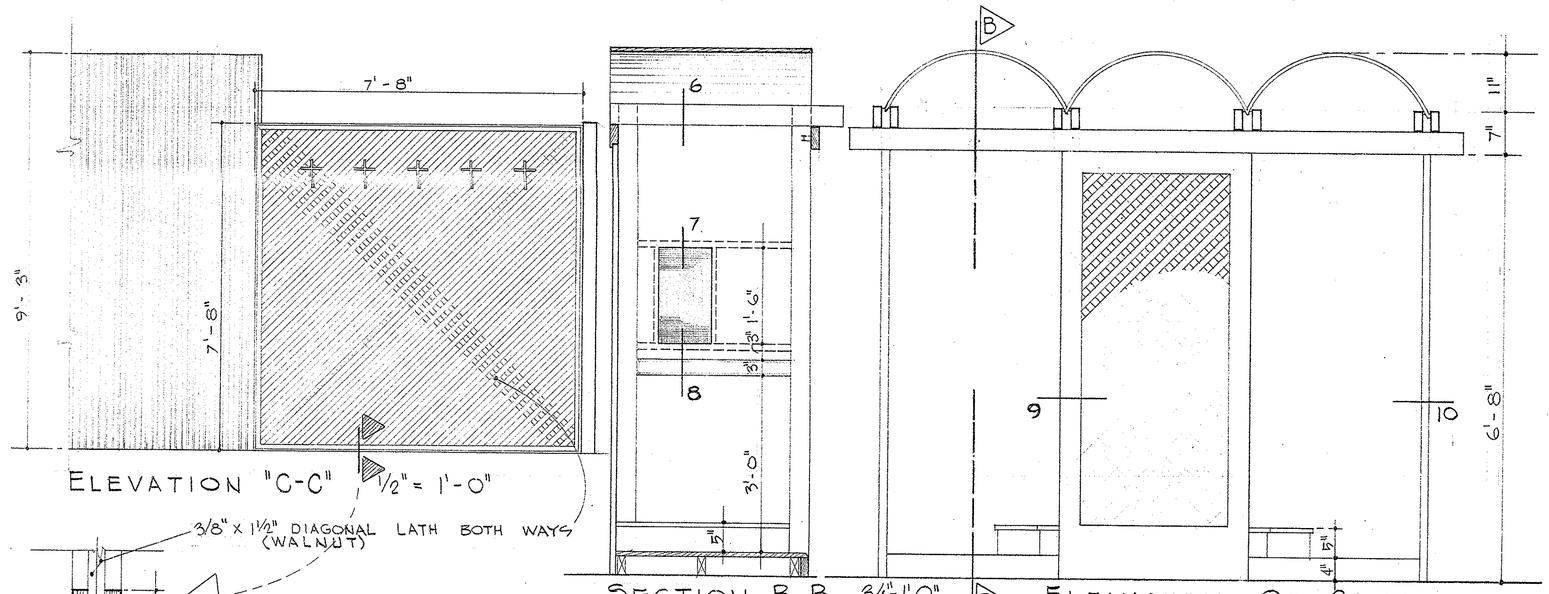

ELEVATION "C-C" ½"=1'-0"

SECTION B-B ¾"=1'-0"

ELEVATION OF CONFESSIONAL

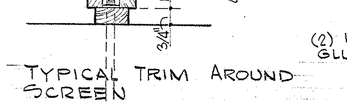

TYPICAL TRIM AROUND SCREEN

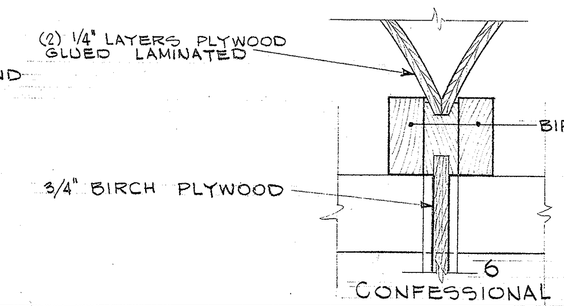

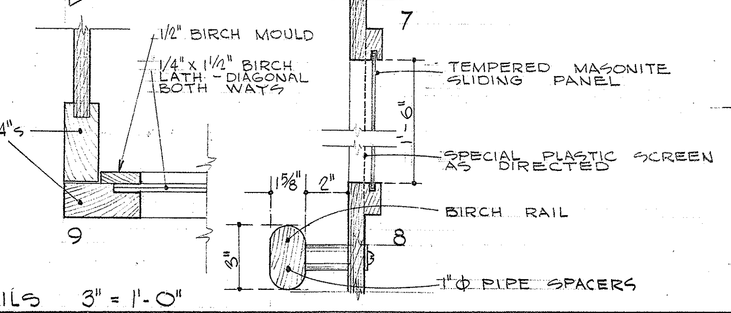

CONFESSIONAL DETAILS 3"=1'-0"

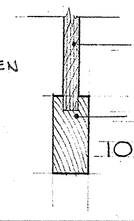

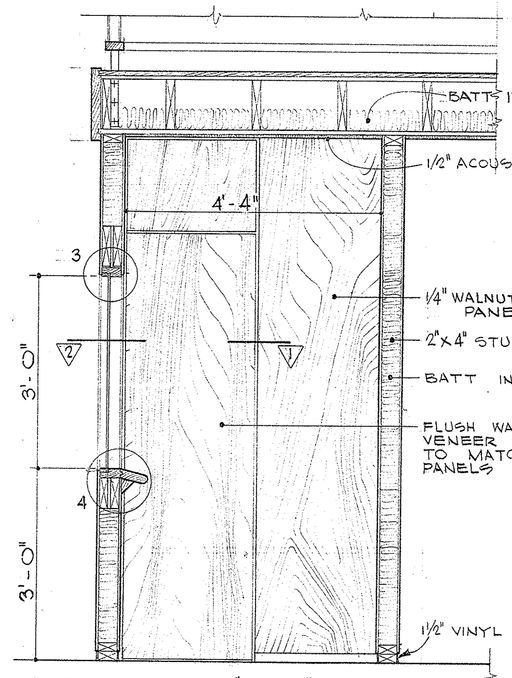

SECTION "A-A" THRU CRYING ROOM ¾"=1'-0"

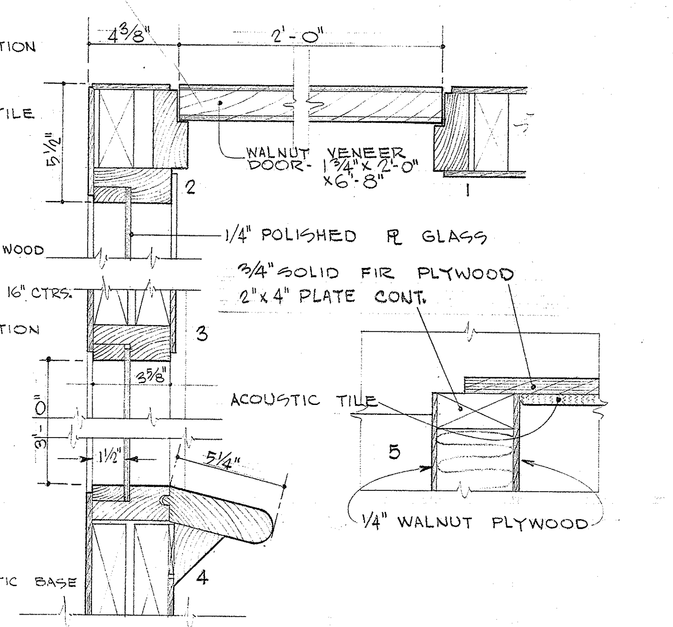

DETAILS - CRYING ROOM 3"=1'-0"

SACRED HEART CHURCH
PINEVILLE LOUISIANA
REV. PAUL E. CONWAY PASTOR

BARRON, HEINBERG & BROCATO ARCHITECTS
1015 WISTERIA ST. ALEXANDRIA, LOUISIANA

SHEET A-8

JOB No. 5408 DATE 9/30/55 REVISED DWN: ETG CHKD