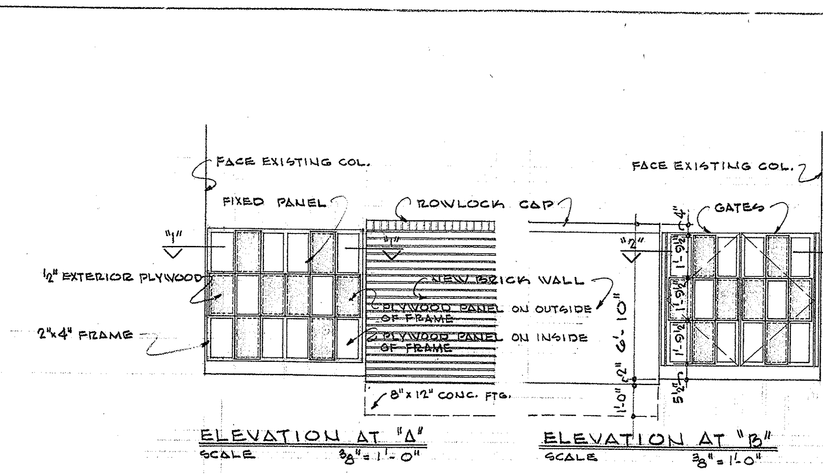

ELEVATION AT "A"
SCALE ⅜" = 1'-0"

ELEVATION AT "B"
SCALE ⅜" = 1'-0"

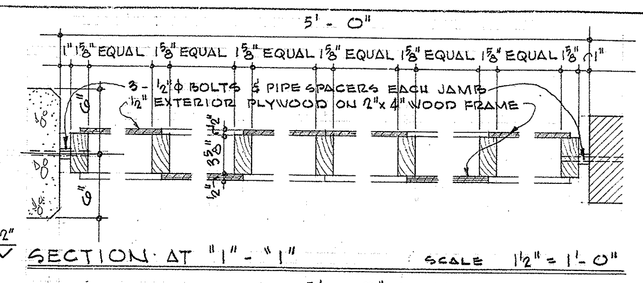

SECTION AT "1" - "1"
SCALE 1½" = 1'-0"

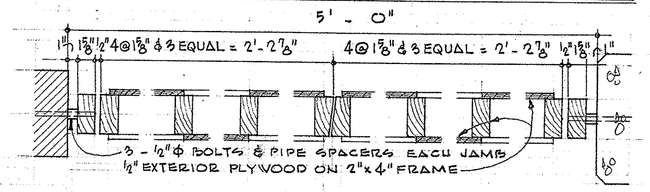

SECTION AT "2" - "2"
SCALE 1½" = 1'-0"

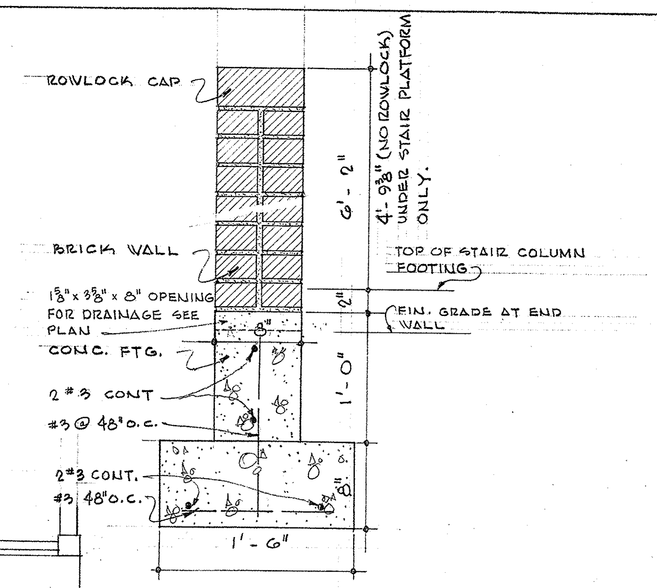

SECTION AT "3"
SCALE 1½" = 1'-0"

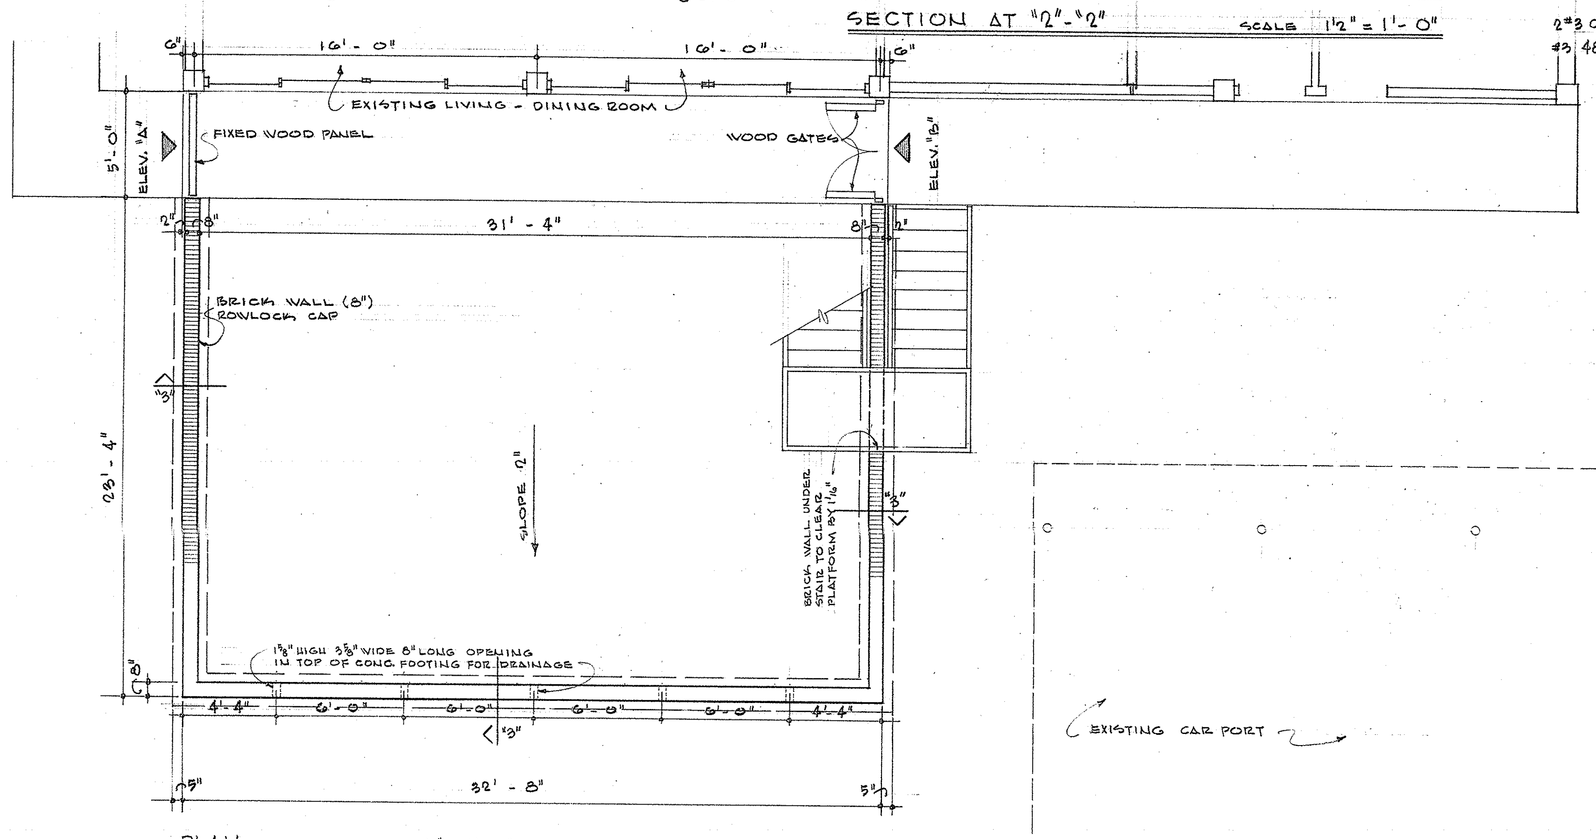

PLAN
scale ¼" = 1'-0"

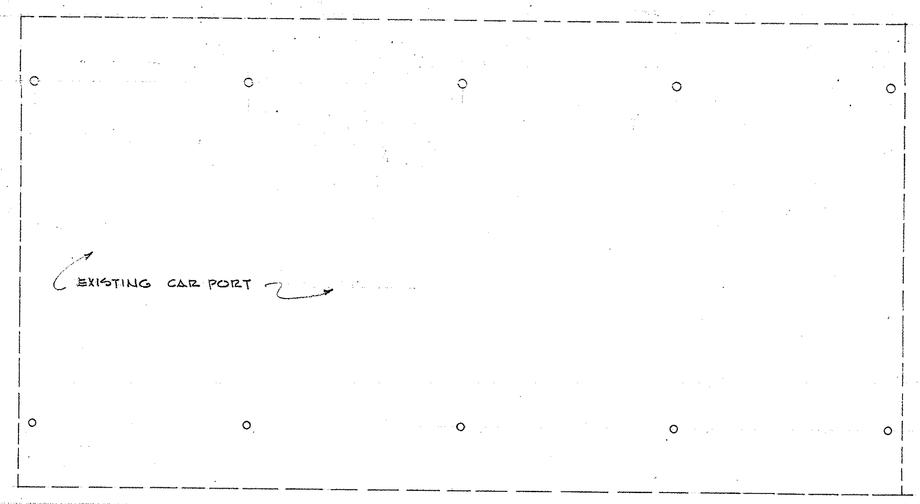

PATIO WALL - SACRED HEART RECTORY

PINEVILLE LOUISIANA

BARRON, HEINBERG & BROCATO
ARCHITECTS
1015 WISTERIA STREET
ALEXANDRIA, LOUISIANA