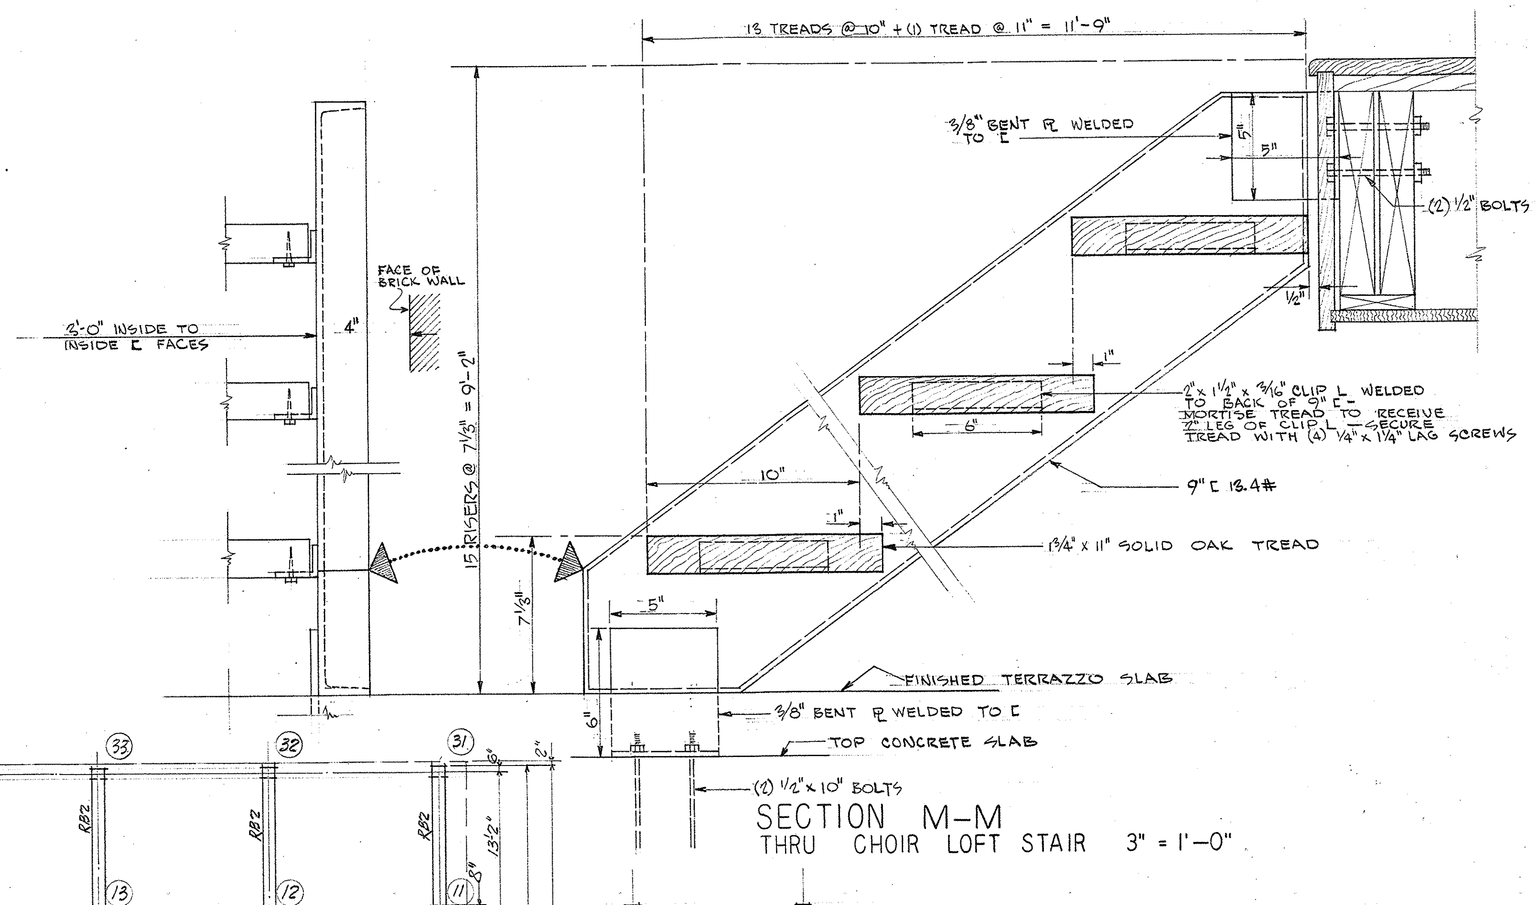

SECTION M-M
THRU CHOIR LOFT STAIR 3" = 1'-0"

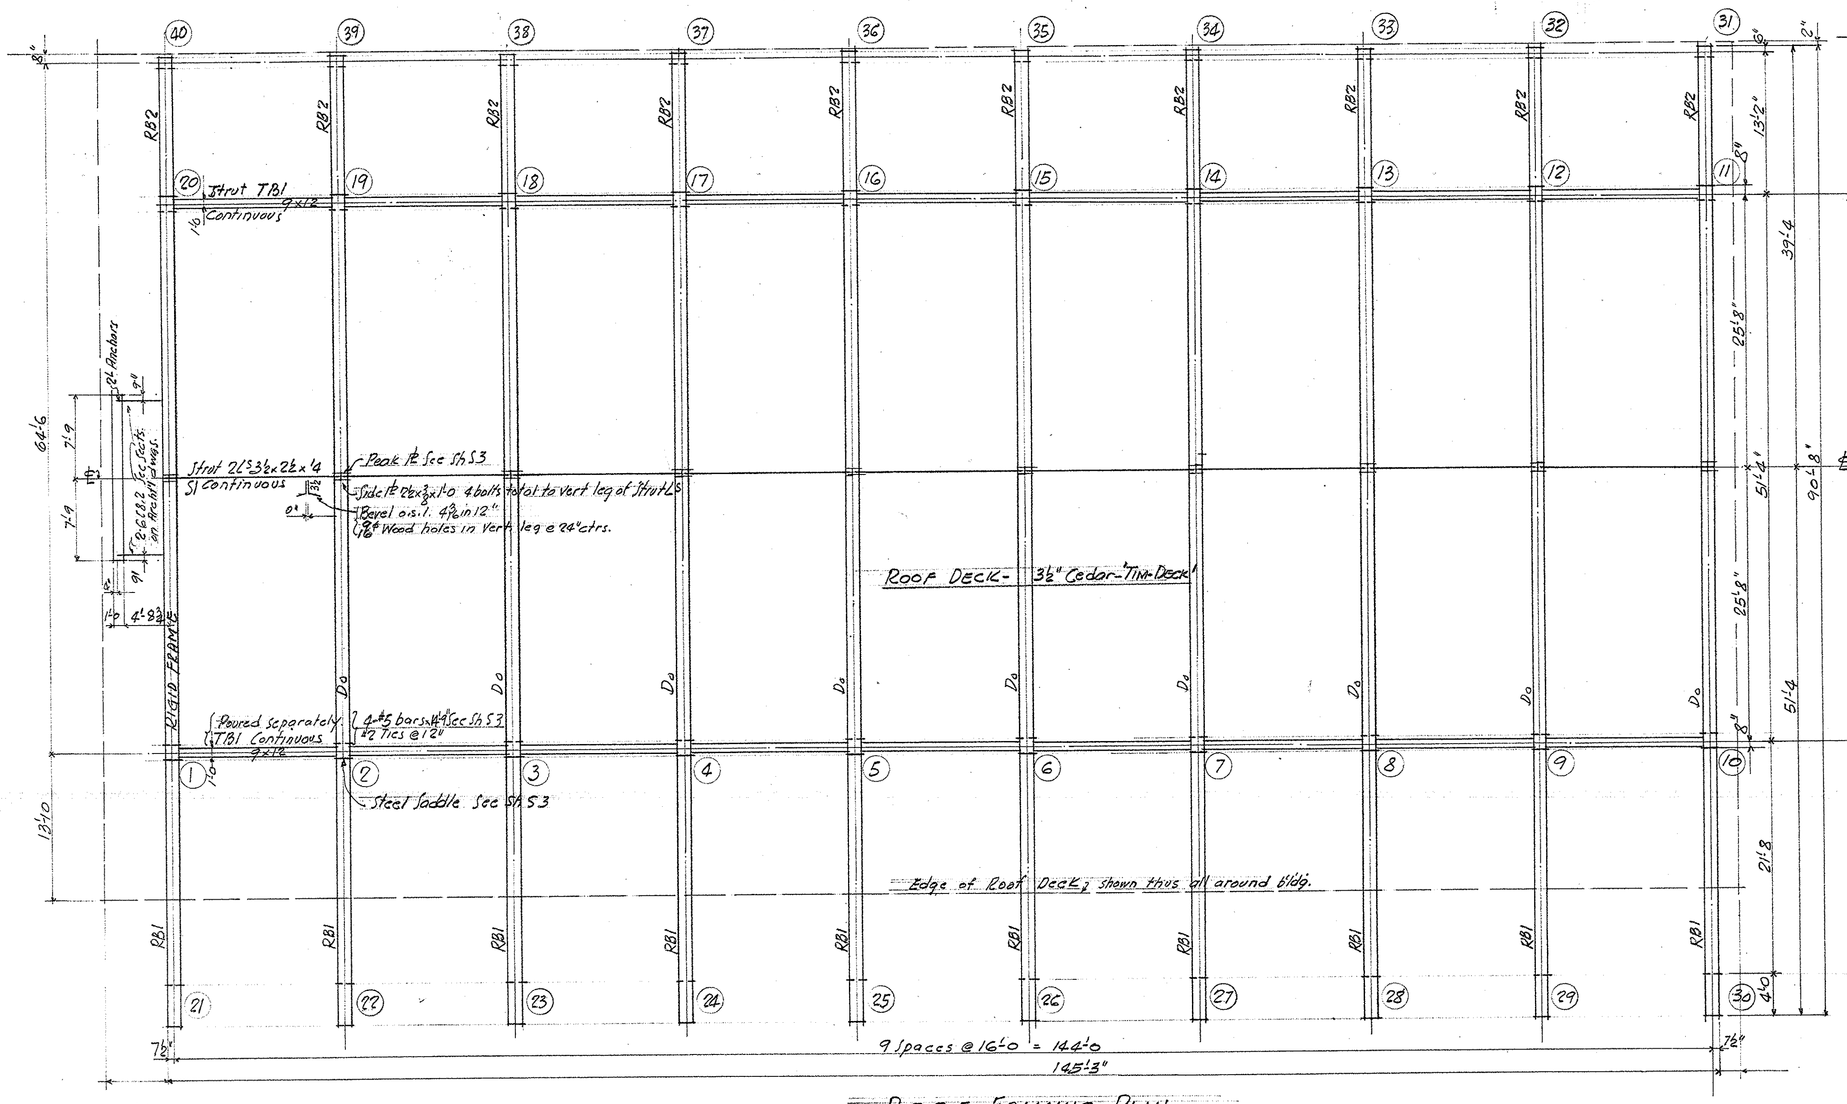

ROOF FRAMING PLAN.
See Sh S3 for Concrete notes.

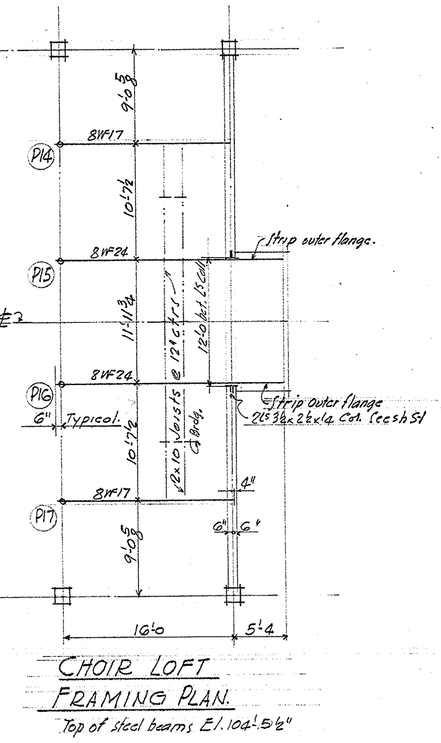

CHOIR LOFT FRAMING PLAN.
Top of steel beams El. 102'-5 1/2"

STATE OF LOUISIANA
LEROY A. STAPLES
REG. No. 552
REGISTERED PROFESSIONAL ENGINEER

SACRED HEART CHURCH
PINEVILLE LOUISIANA
REV. PAUL E. CONWAY PASTOR

BARRON, HEINBERG & BROCATO
ARCHITECTS
1015 WISTERIA ST. ALEXANDRIA, LOUISIANA

SHEET S-2

JOB No. 5408 DATE 2/17/55 REVISED DWN: LAS CHKD