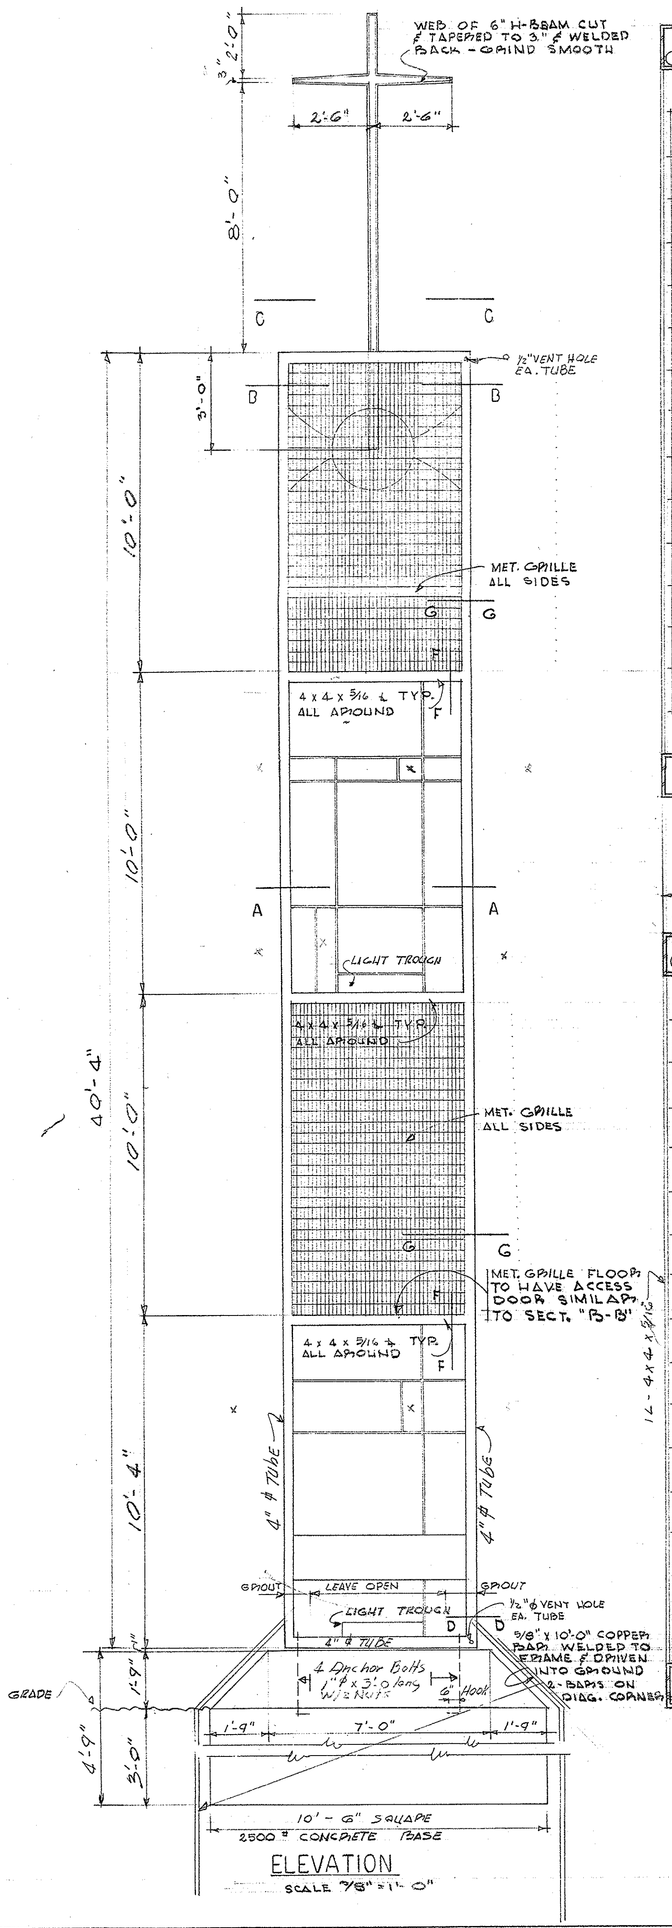

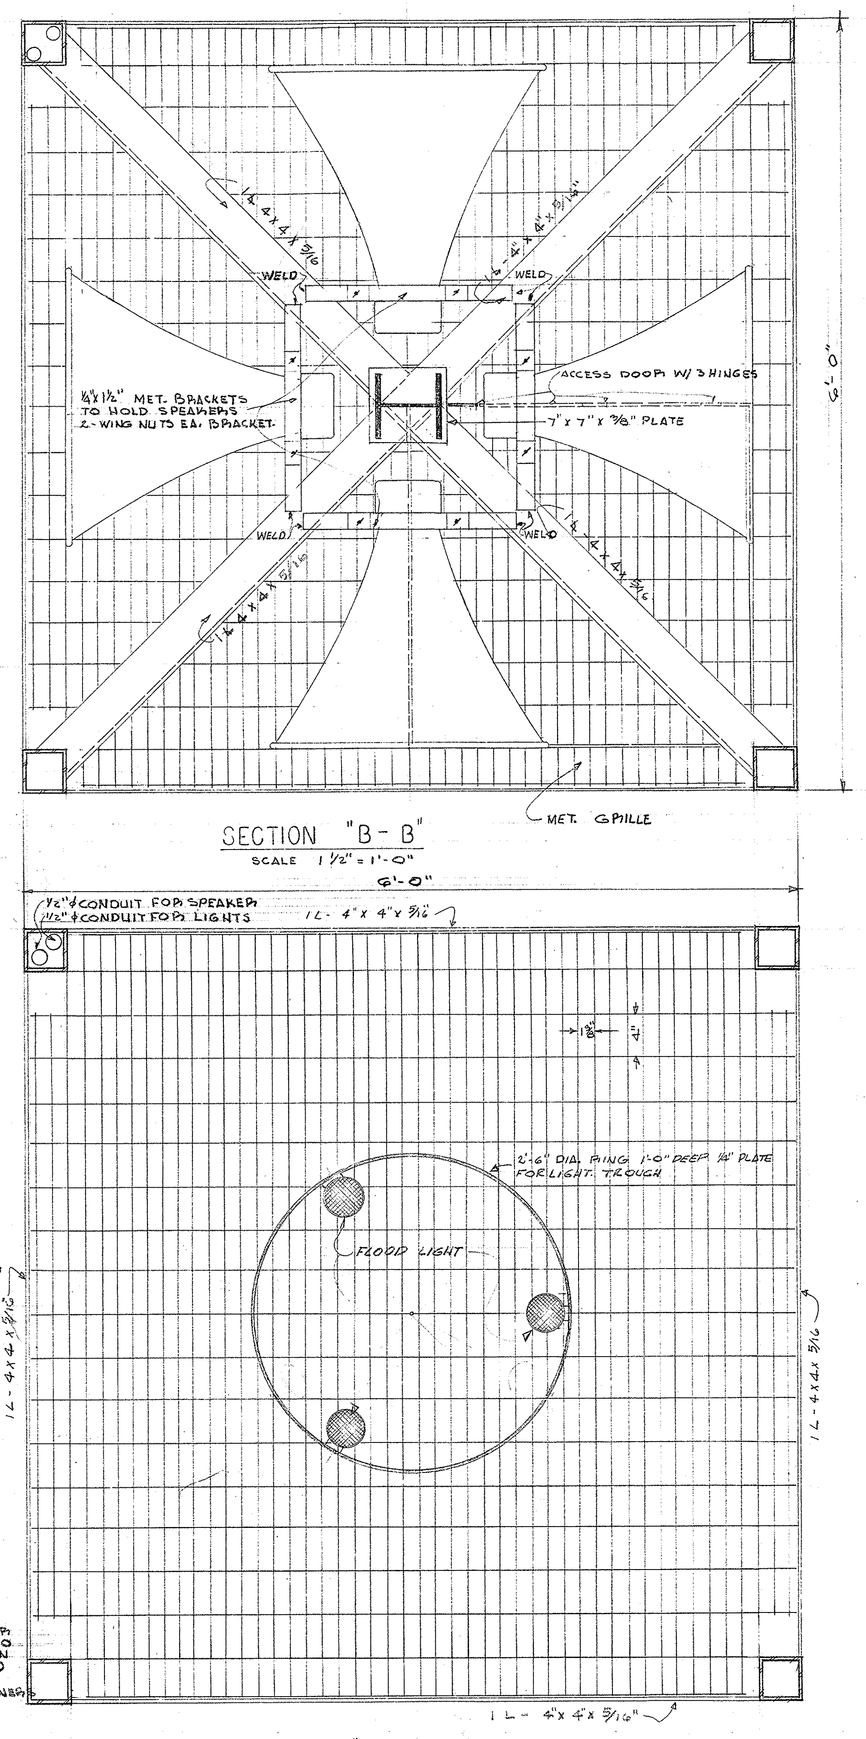

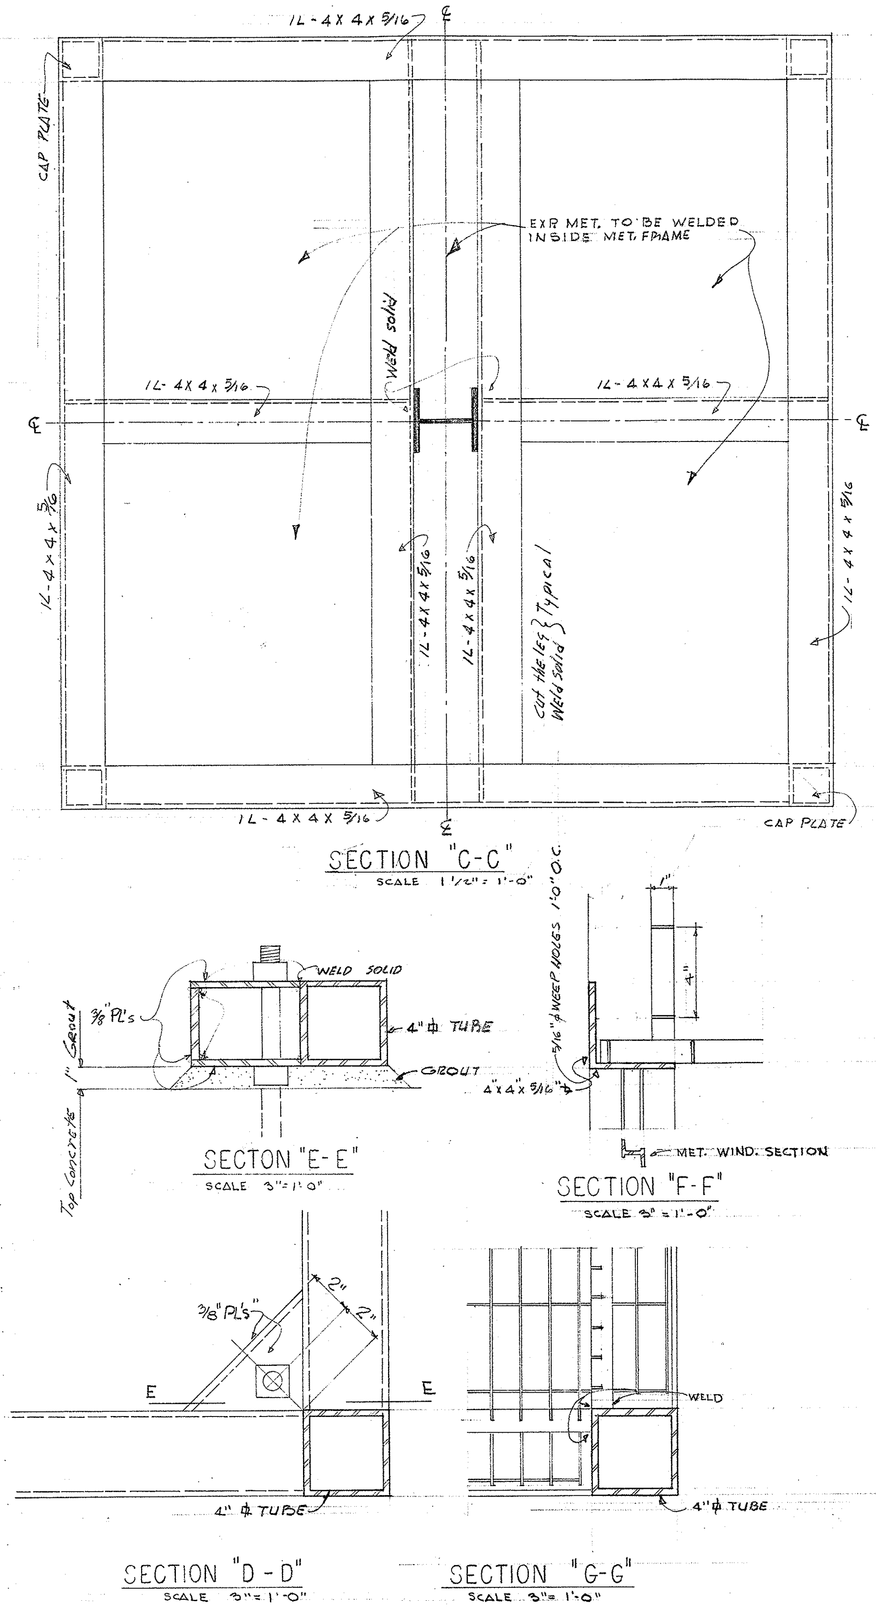

BELL TOWER FOR SACRED HEART CHURCH

PINEVILLE— —LOUISIANA

BARRON, HEINBERG & BROCATO

ARCHITECTS

1015 WISTERIA STREET ALEXANDRIA, LOUISIANA

JOB NO.	DATE	REVISED	DRAWN J E F
	8-20-56		CHKD.